WILSONVILLE
OREGON

BROWN ROAD IMPROVEMENTS

SW WILSONVILLE RD TO SW EVERGREEN DR

PROPOSED TYPICAL SECTION

RAISED CROSSWALK

PROTECTED INTERSECTION

ROADSIDE STORMWATER PLANTER

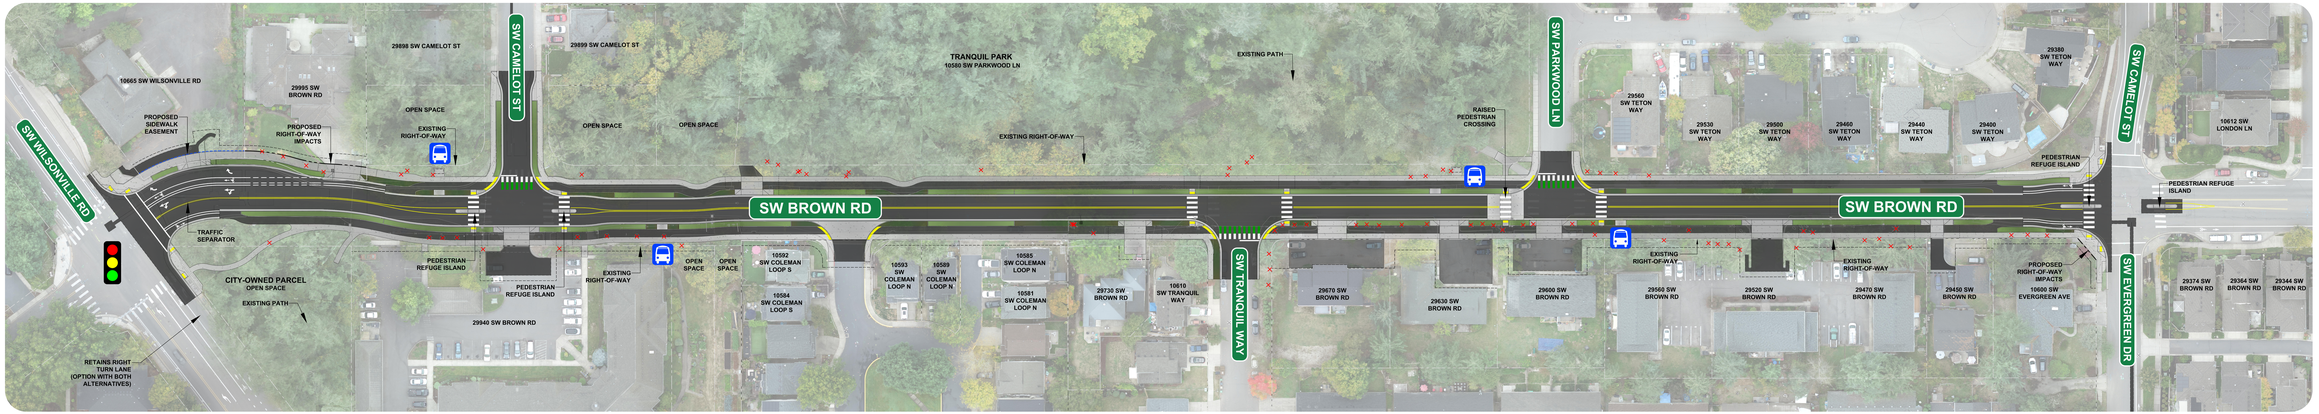

LEGEND:

- EXISTING BUS STOP
- EXISTING RIGHT-OF-WAY
- PROPOSED SIDEWALK EASEMENT
- PROPOSED RIGHT-OF-WAY
- SIGNALIZED INTERSECTION
- AC PAVEMENT
- STORMWATER PLANTER
- LANDSCAPE PLANTER
- CONCRETE SIDEWALK
- EXISTING TREE
- REMOVE TREE

W S N E

HHPR Harper Houf Peterson Righellis Inc.
ENGINEERS | PLANNERS
LANDSCAPE ARCHITECTS | SURVEYORS
205 SE SPOKANE ST, PORTLAND, OR 97202
PHONE: 503.221.1131 FAX: 503.221.1171 WWW.HHPR.COM